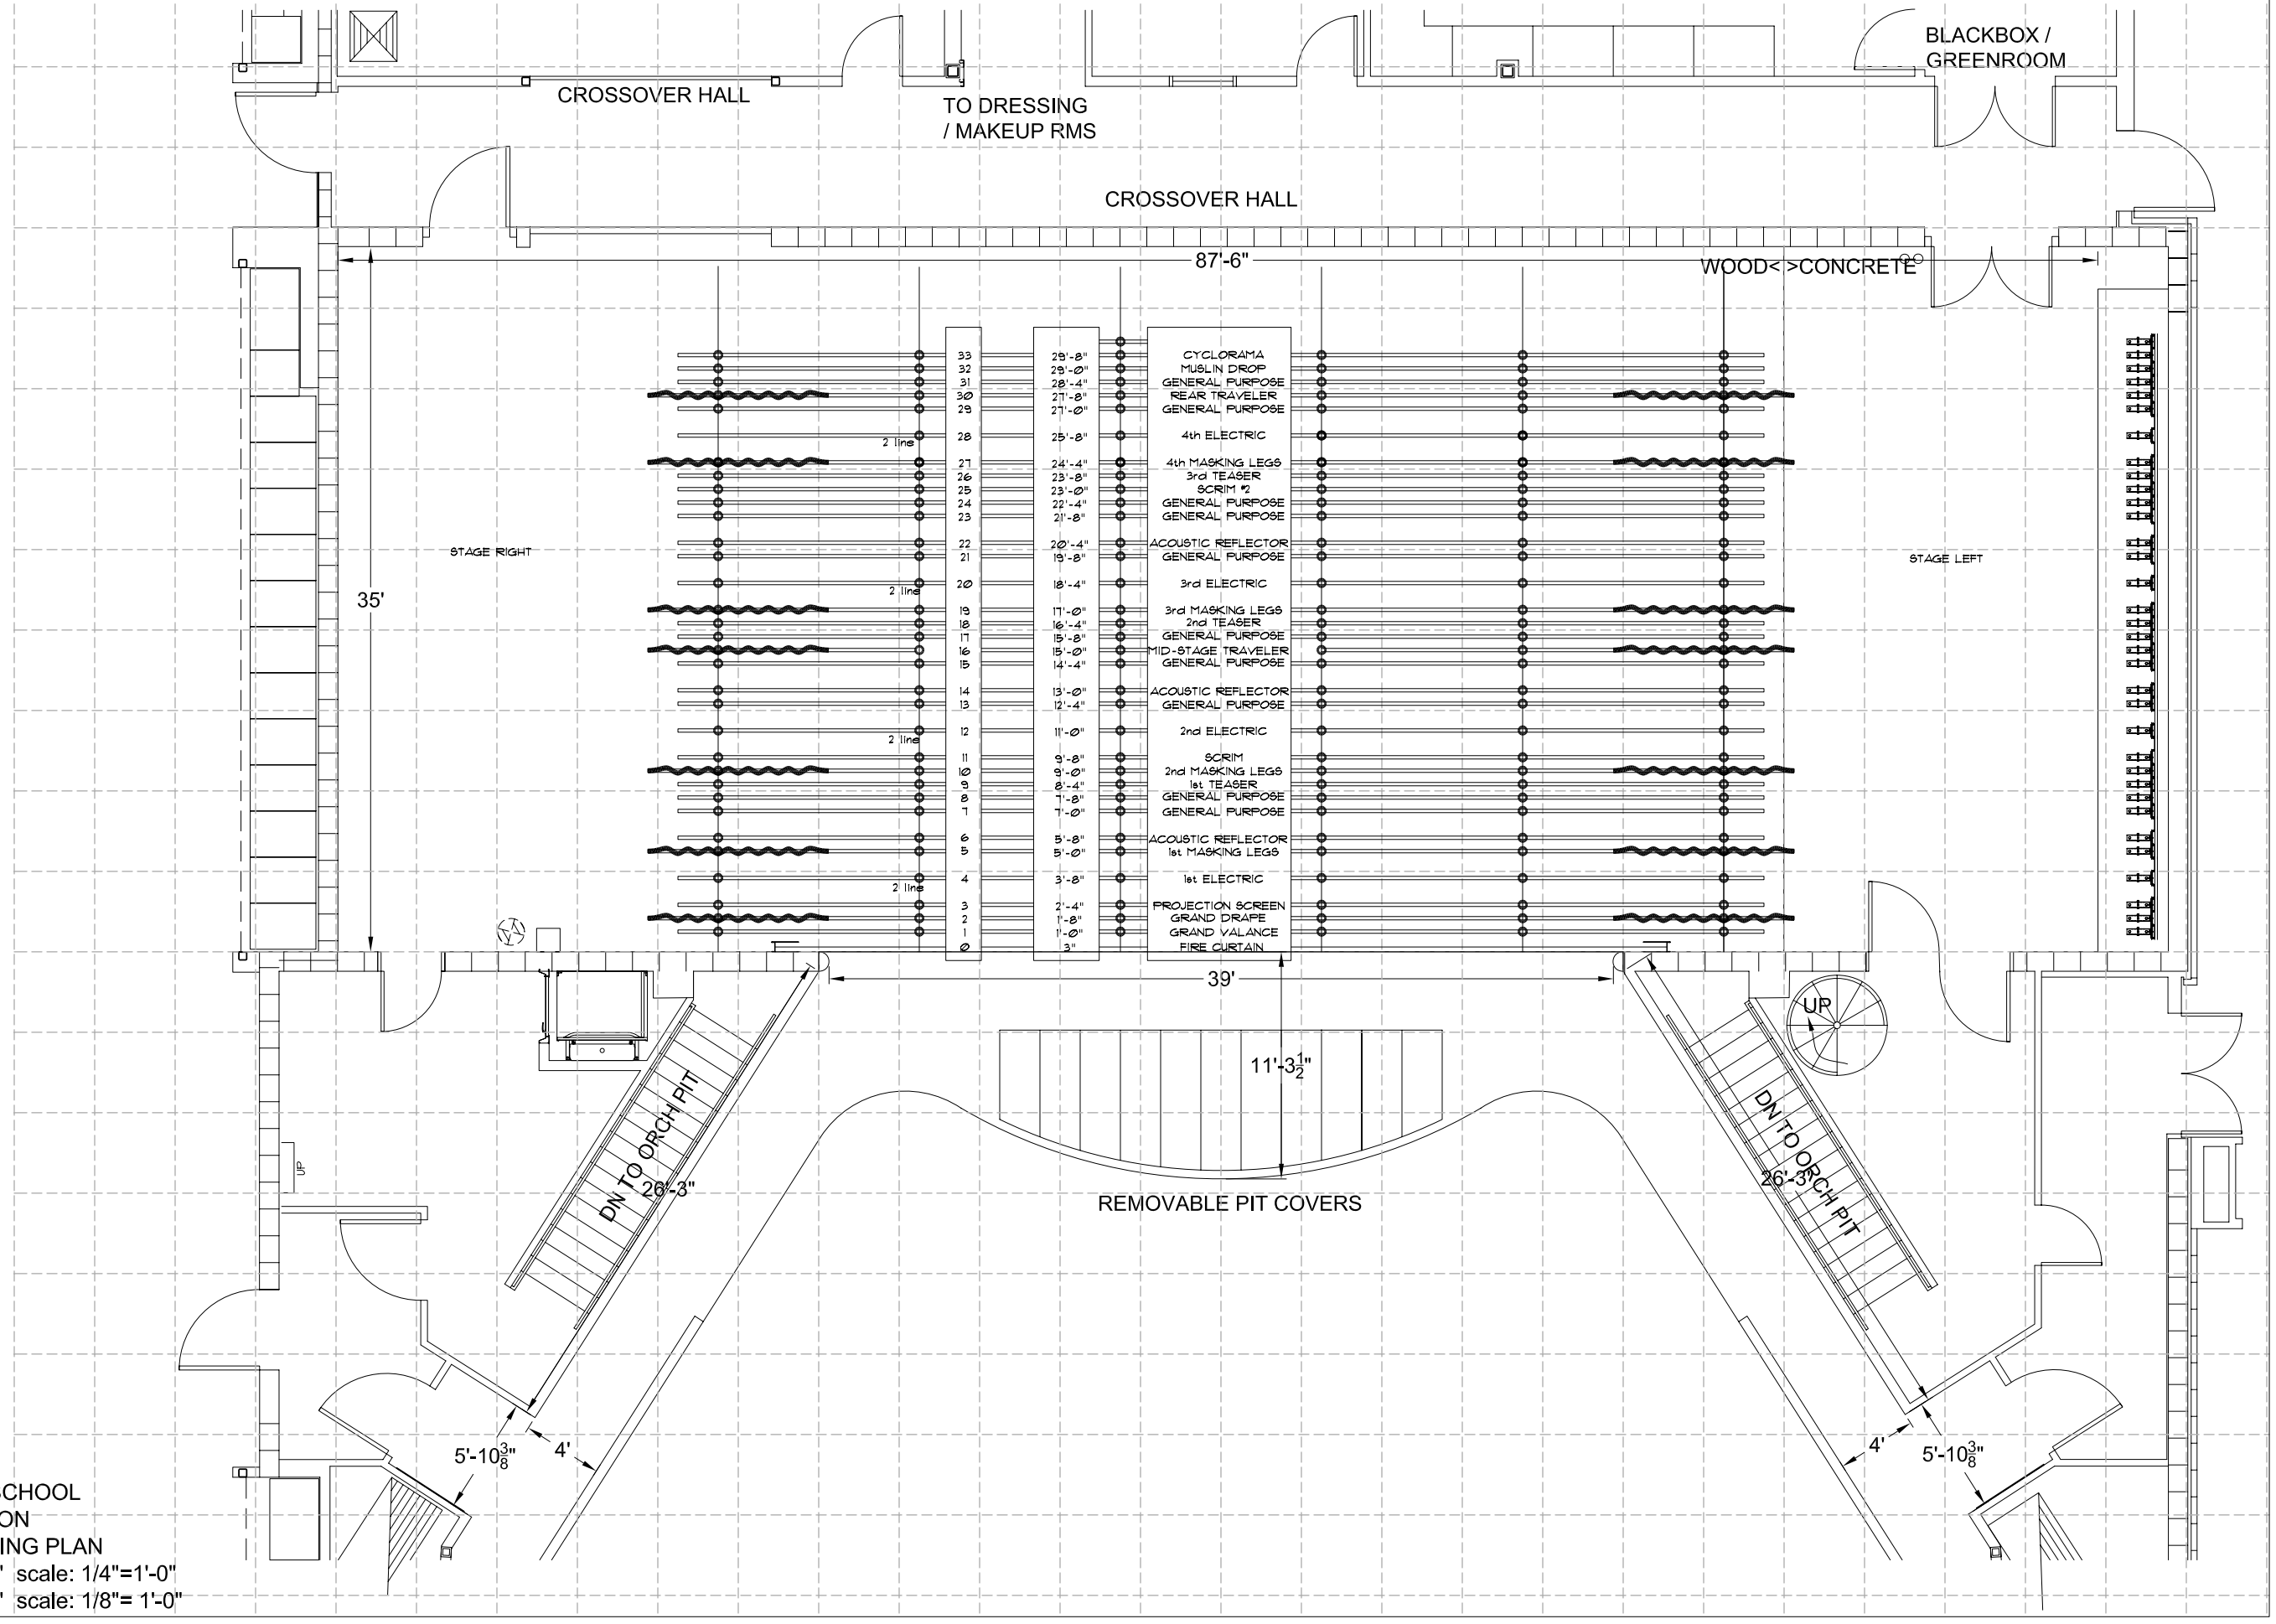

CORVALLIS HIGH SCHOOL
CORVALLIS, OREGON
AUDITORIUM RIGGING PLAN
Sheet Size: 22" x 34" scale: 1/4"=1'-0"
Sheet Size: 11" x 17" scale: 1/8"= 1'-0"